


SITE SPECIFIC HAZARDS

IN ACCORDANCE WITH THE REQUIREMENTS OF THE COM REGULATIONS 2015 THE FOLLOWING SIGNIFICANT RESIDUAL HAZARDS HAVE NOT BEEN DESIGNED OUT OF THIS PROJECT AND MUST BE TAKEN INTO CONSIDERATION BY CONTRACTORS PLANNING TO UNDERTAKE THE WORKS SHOWN ON THIS DRAWING:

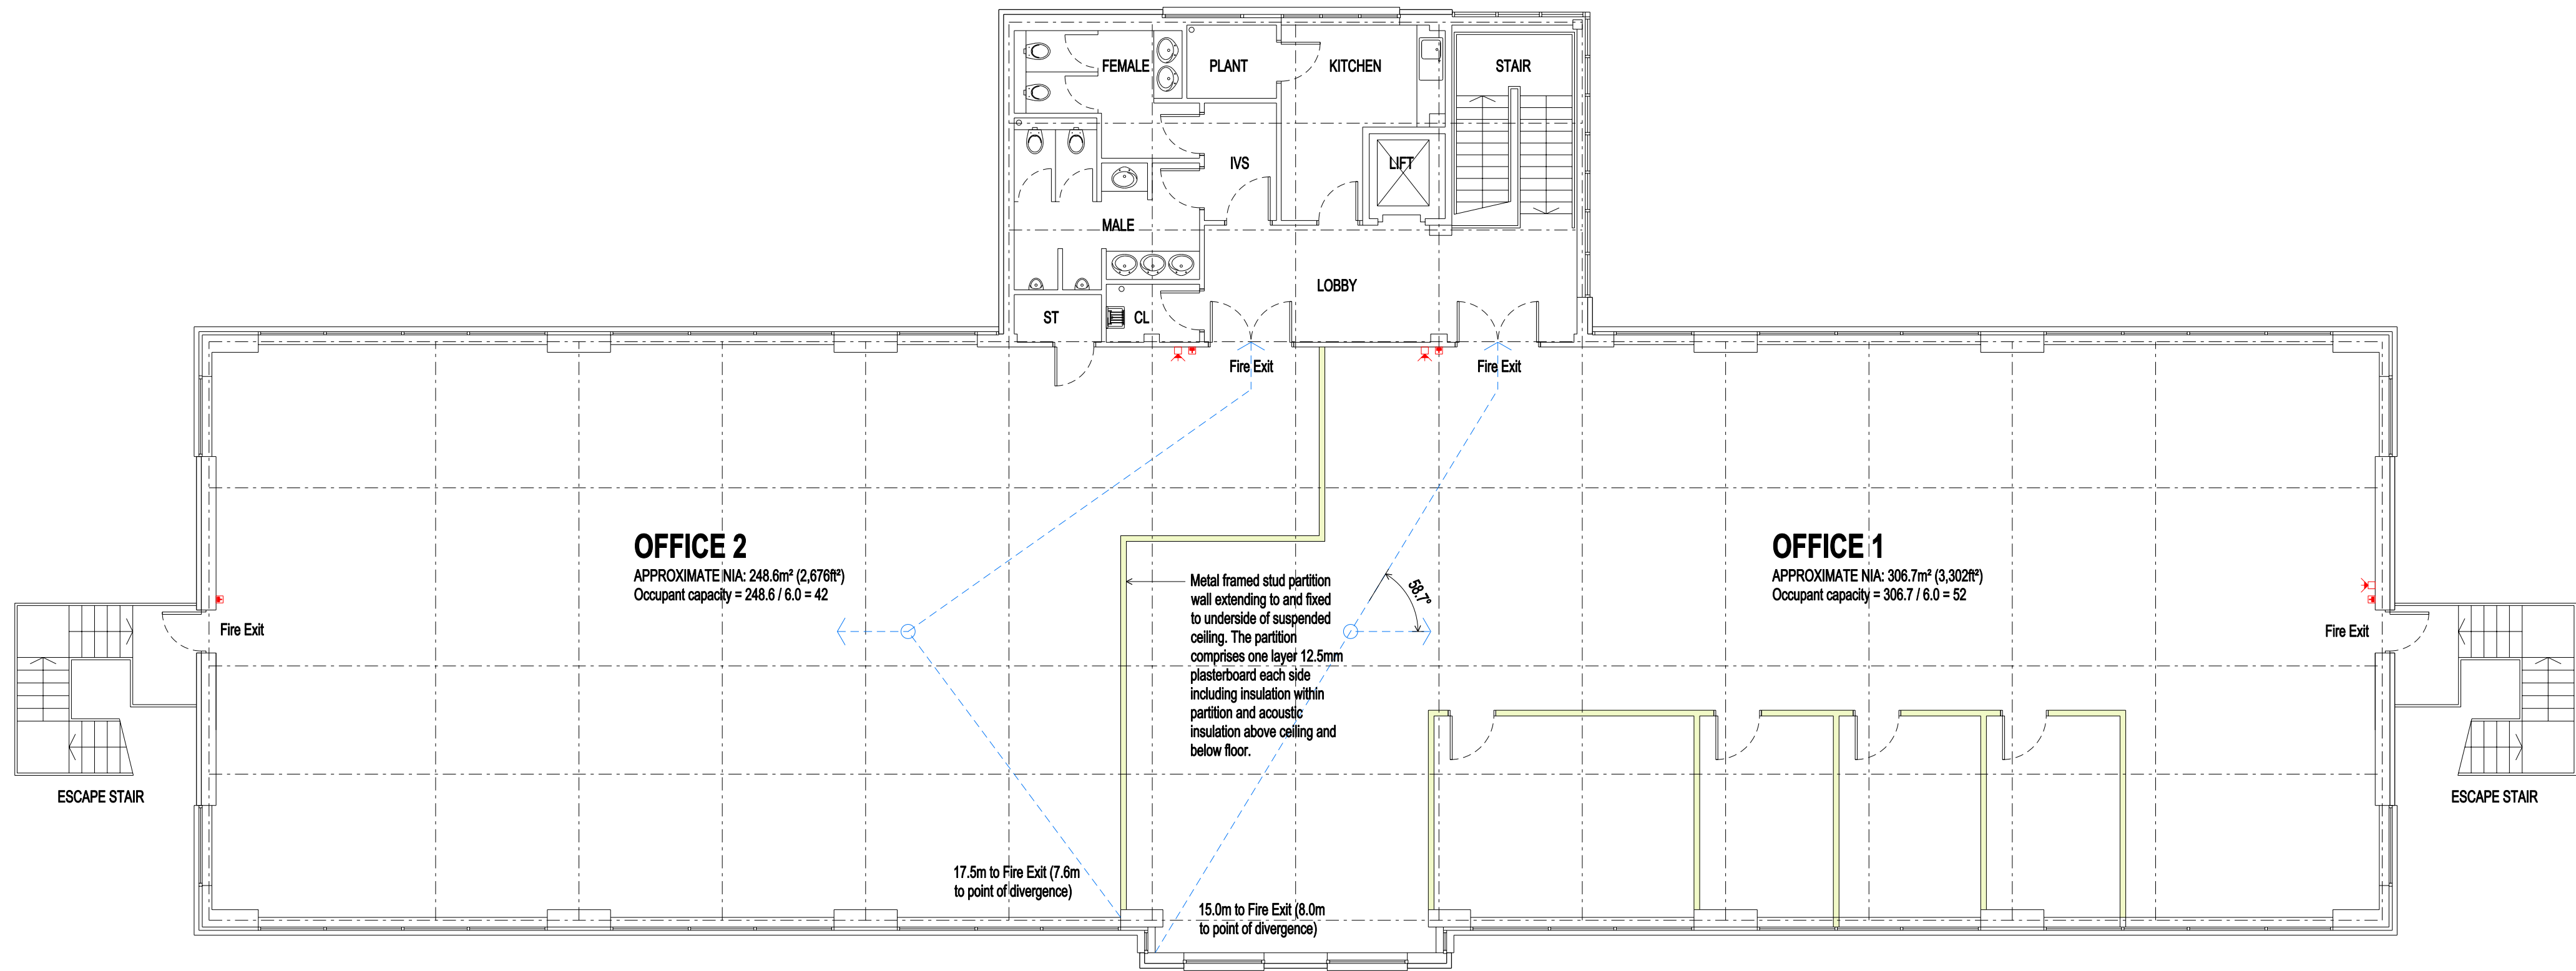

PROPOSED FIRST FLOOR PLAN

The yellow shaded areas on the first floor plan denotes work that has already commenced.

FIRE ALARM KEY:


- Manual call point
- Open area sounder

The building fire alarm system comprises Advanced MX Pro system Type L4.

In the event of fire alarm activation in one area, sounders on both floors in common areas and offices activate simultaneously.

NOTES:

01. Drawing and areas are based on drawings provided by others. Future survey required.

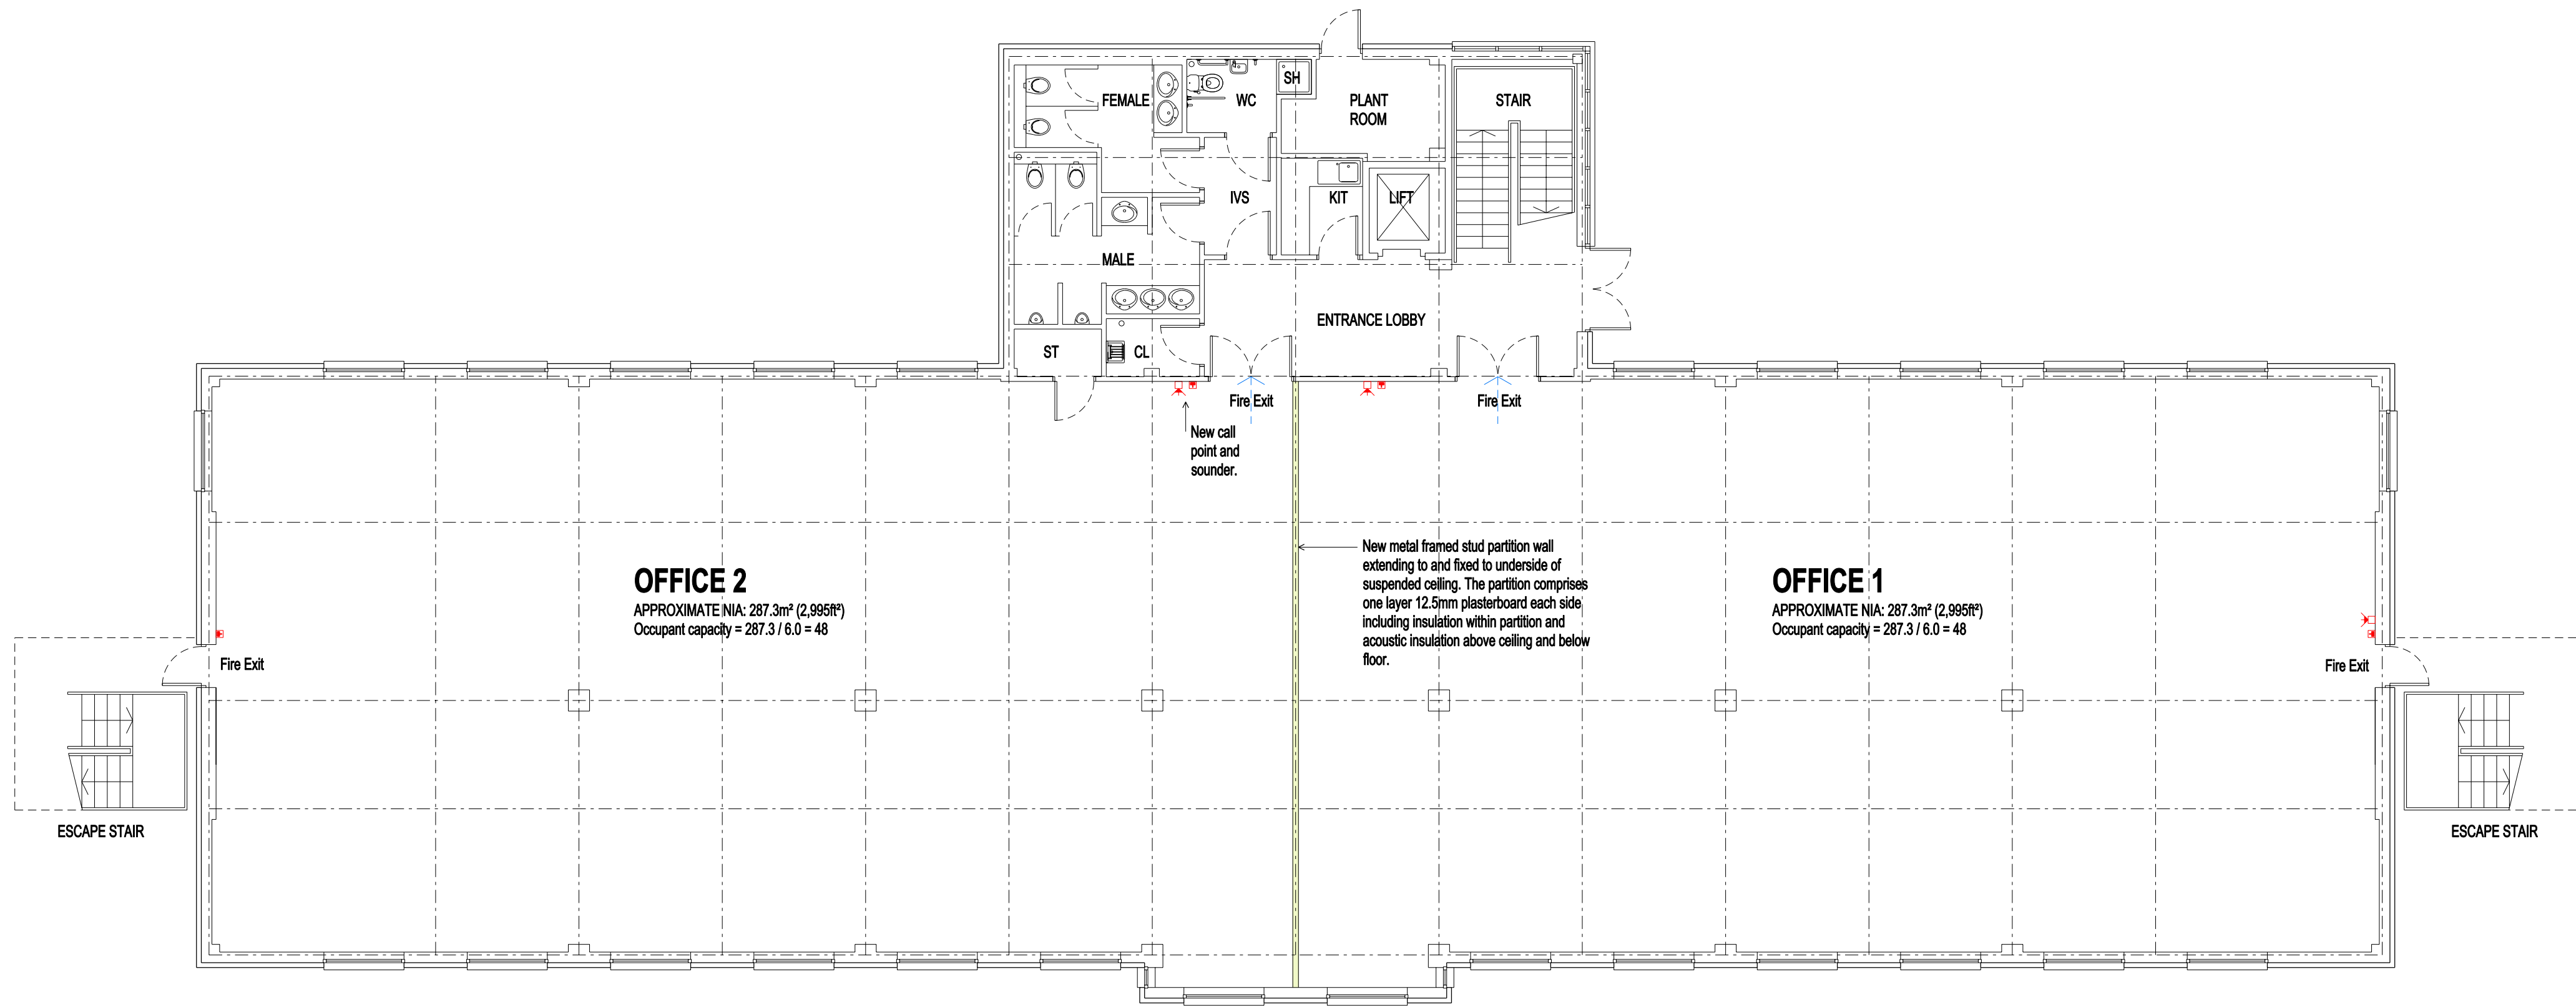

PROPOSED GROUND FLOOR PLAN

REV. DATE NOTES INT.

CLIENT / PROJECT
CAMPBELL HOUSE
NEWHOUSE INDUSTRIAL ESTATE
ML1 5RX
DRAWING TITLE
PROPOSED FLOOR PLANS

STATUS
BUILDING WARRANT

DATE
JAN 2022
DRAWN
AJM
SCALE @ A1
1:100

PROJECT NUMBER
UNIT / BLOCK
CL / S/F
TYPE & NUMBER
REVISION LETTER

DRAWING NO.
9881
P02

ENTASIS ARCHITECTS LLP
ATLANTIC CHAMBERS 1A CADOGAN STREET GLASGOW G2 6GE
T: 0141 221 1115
W: WWW.ENTASIS-ARCHITECTS.CO.UK