



Willow House Marketing Floor Plans

HFD Properties

28th April 2025

c2-1165

c2:concepts


Considered, creative.



Marketing Floor Plans


Willow House

c2:concepts
Considered, creative.

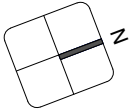

GENERAL ARRANGEMENT KEY

- SUITE
- SHARED FACILITIES
- WC FACILITIES
- LIFT

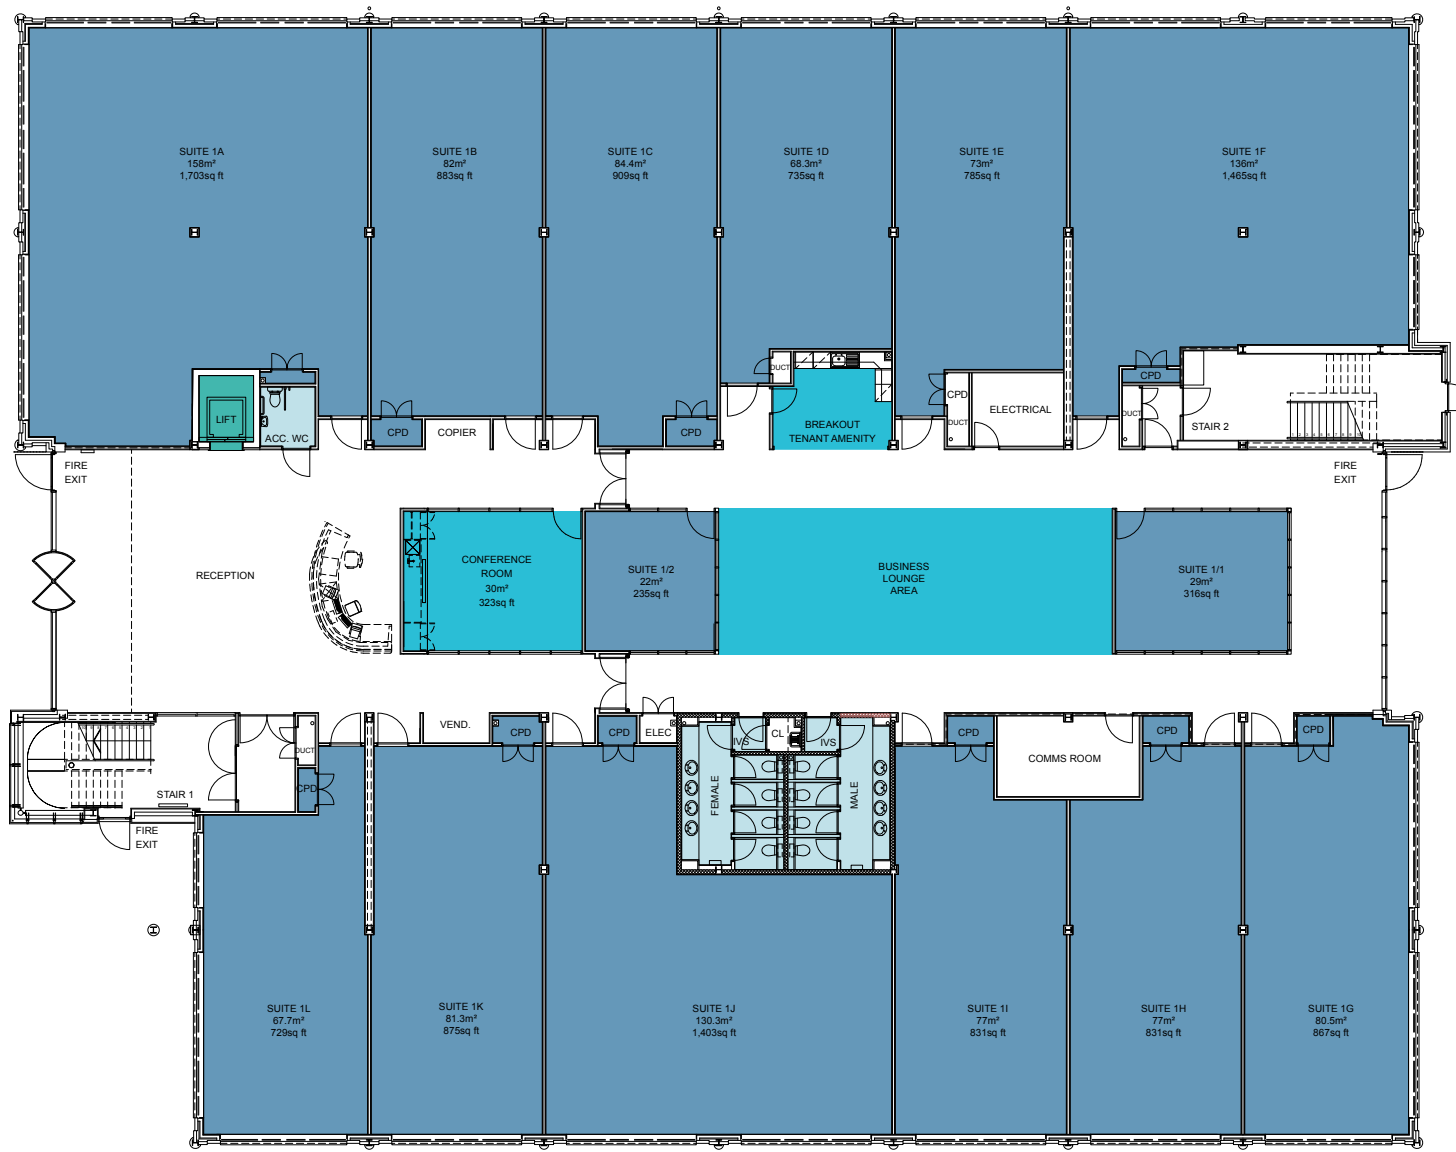

Willow House

Ground Floor Marketing Floor Plan


Do Not Scale Floor Plans From This Presentation

Drawing No. SK-AL(10)G-01

2


c2:concepts
Considered, creative.

www.c2concepts.co.uk

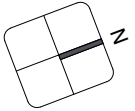

GENERAL ARRANGEMENT KEY

- SUITE
- SHARED FACILITIES
- WC FACILITIES
- LIFT

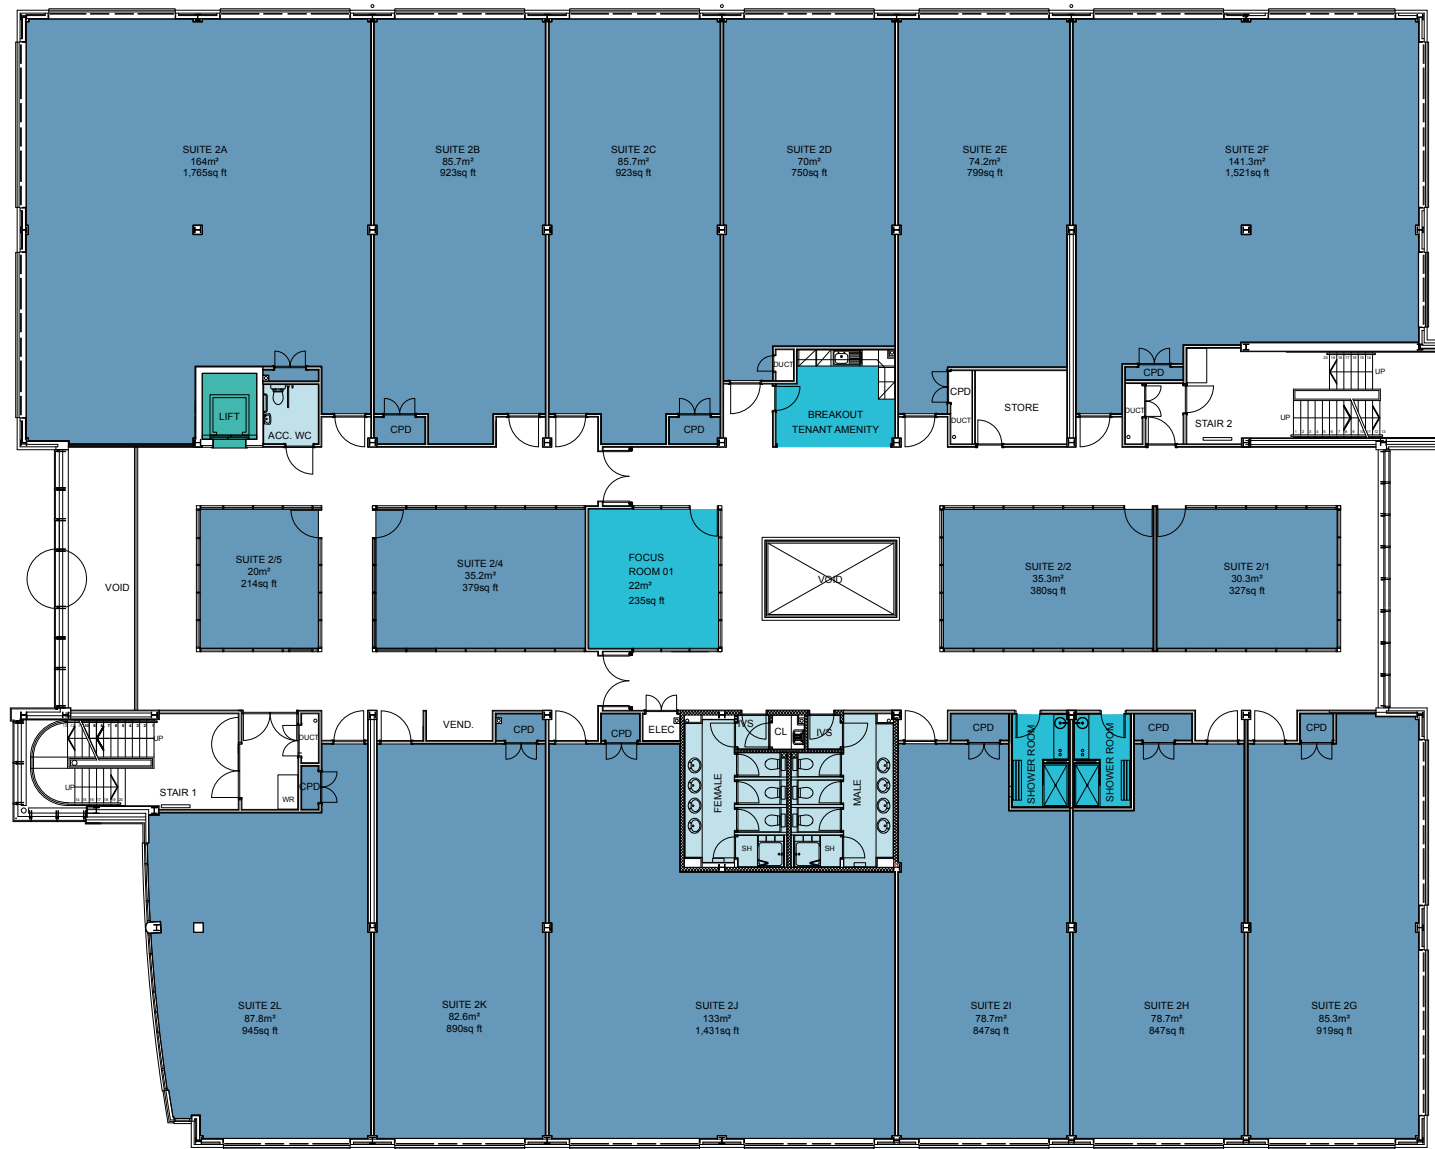

Willow House

First Floor Marketing Floor Plan


Do Not Scale Floor Plans From This Presentation

Drawing No. SK-AL(10)1-01

2


c2:concepts
Considered, creative.

www.c2concepts.co.uk

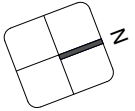

GENERAL ARRANGEMENT KEY

- SUITE
- SHARED FACILITIES
- WC FACILITIES
- LIFT

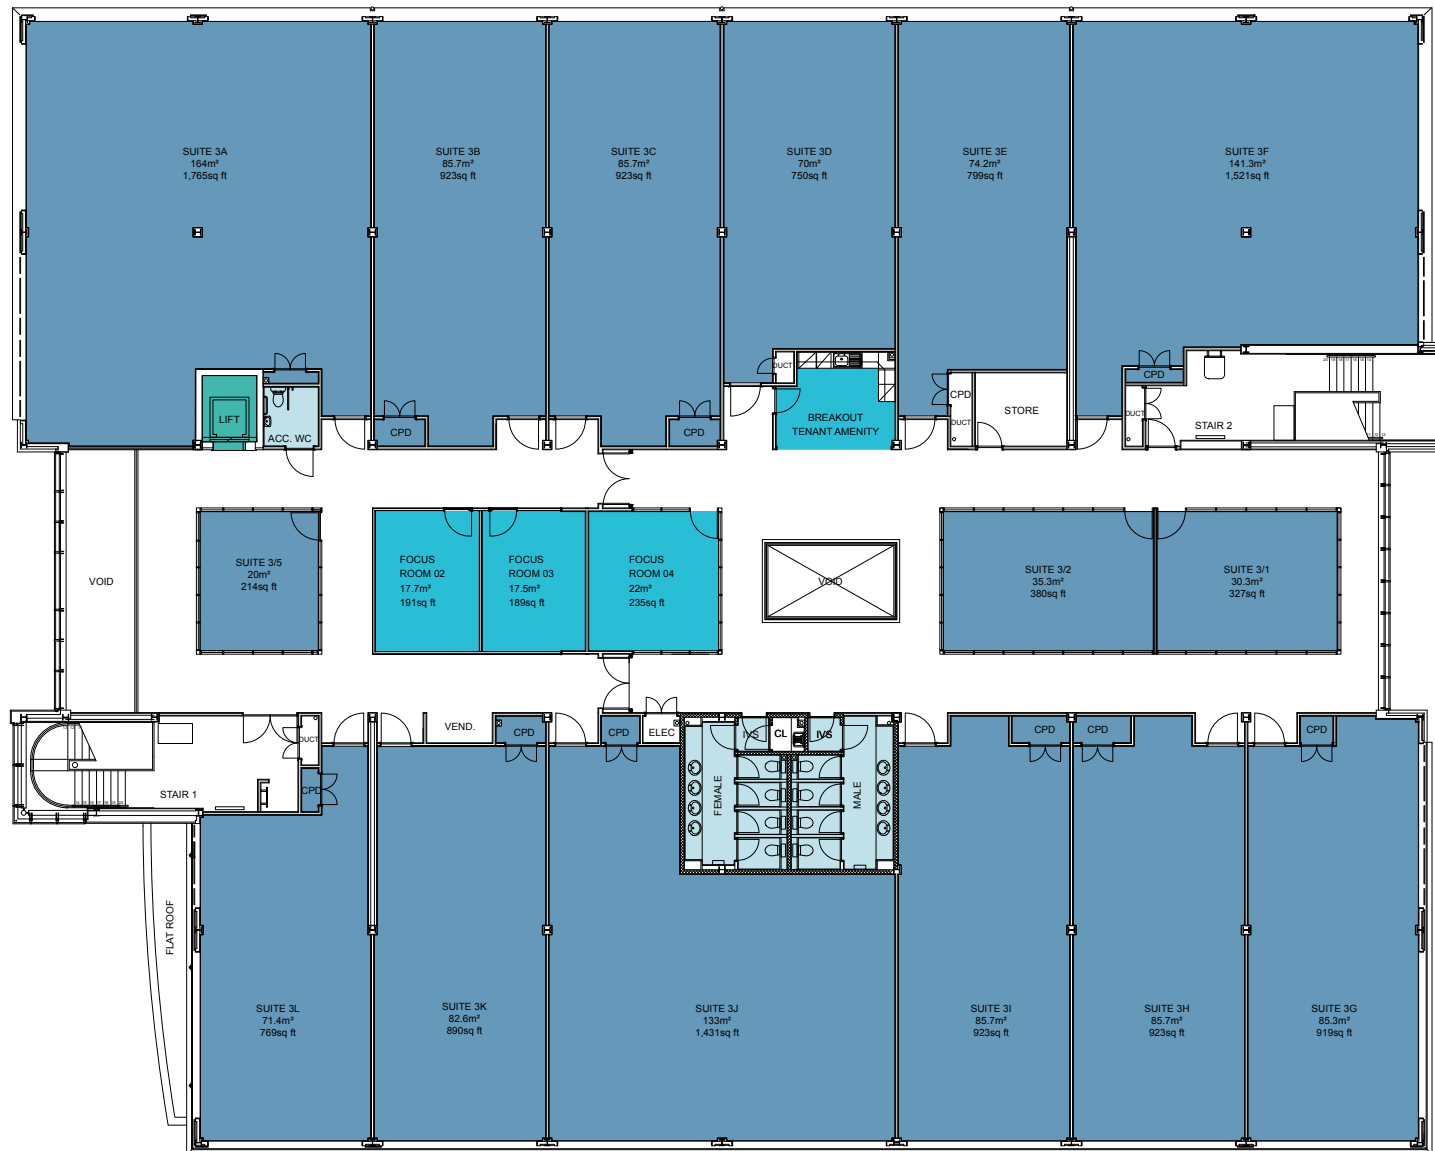

Willow House

Second Floor Marketing Floor Plan

Do Not Scale Floor Plans From This Presentation

Drawing No. SK-AL(10)2-01

2

c2:concepts
Considered, creative.

www.c2concepts.co.uk



Copyright reserved: The drawings and information in this document may only be used for the client and location specified in the title. All drawings and specifications related to this project are copyright of c2:concepts Ltd and may not in whole or part, be copied, distributed, reproduced, disclosed to any other third party without written consent from c2:concepts Ltd, or used for any other purpose than that agreed with c2 concepts Ltd, or used in any capacity by any third party without permission of c2 concepts Ltd. All parts of the drawings and documents referred to within this notice are covered by the Copyright, Designs and Patents Act 1988 and are owned in totality by c2 concepts Ltd.

Glasgow office:

c2:concepts
Queens House
29 St Vincent Place
Glasgow
G1 2DT

0141 221 9229

London office:

c2:concepts
Henry Wood House
2 Riding House Street
London
W1W 7FA

0203 011 1984

c2:concepts

Considered, creative.