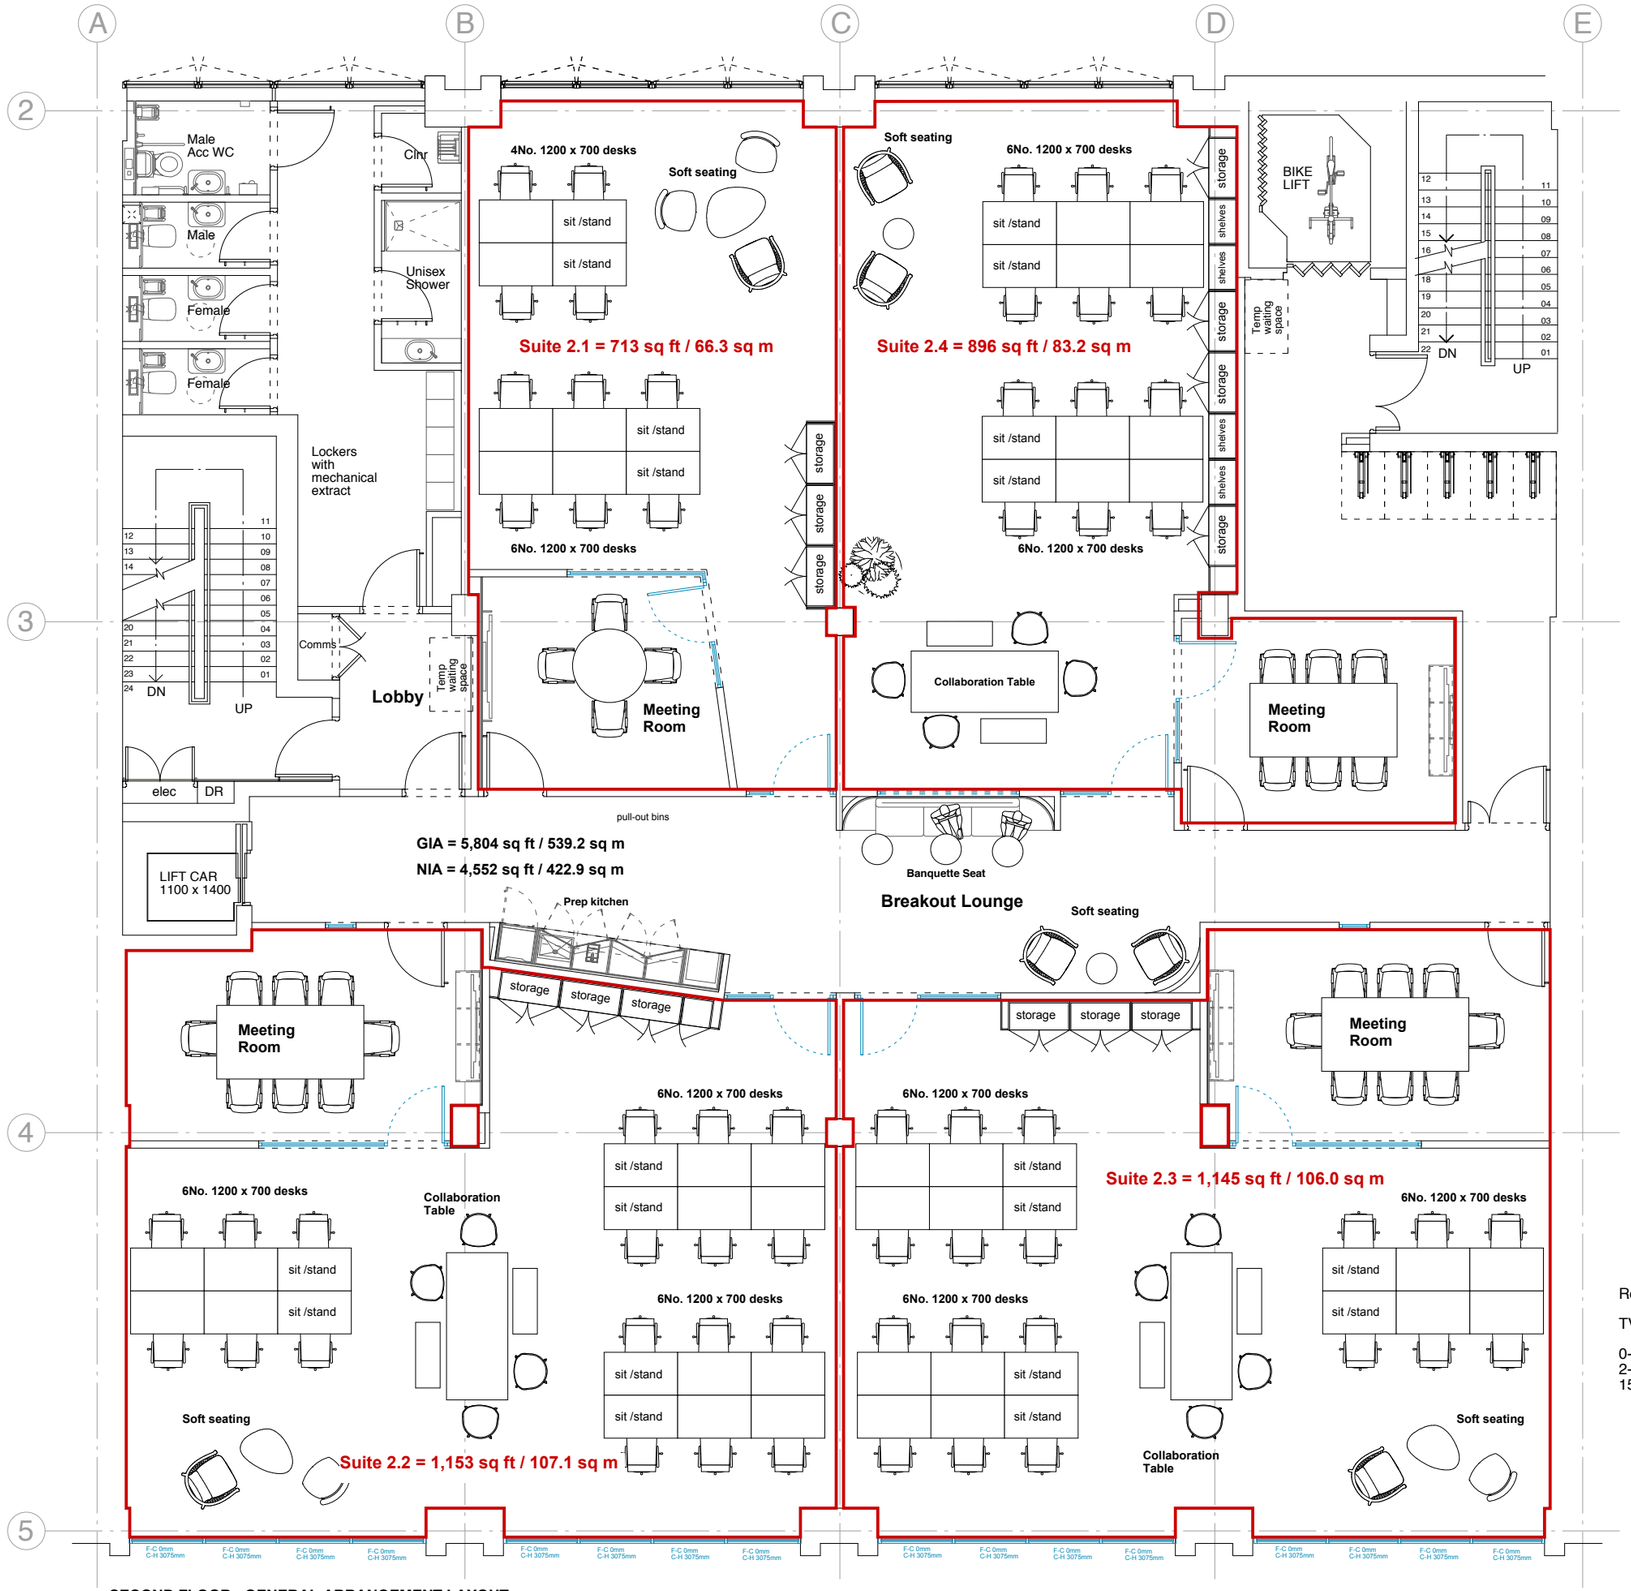


SECOND FLOOR - GENERAL ARRANGEMENT LAYOUT

SCALE 1:50 @ A1

GENERAL NOTES & COPYRIGHT NOTICE


This drawing is to be read in conjunction with all other relevant drawings, specifications and employers requirements documentation. Do not scale or measure from this drawing. Use figured dimensions only. All levels and dimensions to be checked on site. All levels / dimensional discrepancies are to be brought to the immediate attention of c2:concepts Ltd.
Responsibility cannot be accepted for alteration and / or deviation from this design without acknowledgment of c2:concepts Ltd. and the contractor must verify that the works can be executed as drawn and specified, before works are commenced. All workmanship and materials to be the best of their respective kind and at least equivalent to the appropriate British Standard Code of Practice.

Copyright reserved: This drawing may only be used for the client and location specified in the title block. All drawings and specifications related to this project are copyright of c2:concepts Ltd and may not in whole or part, be copied, distributed, reproduced, disclosed to any other third party without written consent from c2:concepts Ltd, or used for any other purpose than that agreed with c2 concepts Ltd, or used in any capacity by any third party without permission of c2 concepts Ltd.All parts of the drawings and documents referred to within this notice are covered by the Copyright, Designs and Patents Act 1988 and are owned in totality by c2 concepts Ltd.

0 1 2 3 4 5m

Scale Bar 1:50 @ A1

TOTAL DESK NO. 58

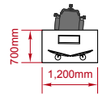

1200 x 700mm workstation

OFFICE 2.1 : 66.3 sqm (incl meeting room)

Desks: 10

Approx 6.6 Sqm / Person

Meeting Room for 4
Wall storage
Soft Seating Area

OFFICE 2.2 : Approx 107.1 Sqm (incl meeting room)

Desks: 18

Approx 6.0 Sqm / Person

Meeting Room for 8
Wall storage
Collaboration Area
Soft Seating Area

OFFICE 2.3 : 106.0 Sqm (incl meeting room)

Desks: 18

Approx 5.9 Sqm/ Person

Meeting Room for 8
Wall storage
Collaboration Area
Soft seating Area

OFFICE 2.4 : Approx 83.2 Sqm (incl meeting room)

Desks: 12

Approx 7.0 Sqm / Person

Meeting Room for 6
Wall storage
Collaboration Area
Soft seating Area

Roller Blind Notes:

TV factor of the fabric should generally be in the region of:

0-5% for south elevations
2-6% for east / west elevations
15-20% for north elevations

Revisions:	
Rev A 10.04.25 DM	Updated NIA

Status	CONTRACT

c2:concepts
Considered, creative.
www.c2concepts.co.uk

Glasgow: 0141 221 9229
Queens House, 29 St Vincent Place
Glasgow, G1 2DT

London: 0203 011 1984
Henry Wood House, 2 Riding House St
London, W1W 7FA

Project	251 Sauchiehall Street Glasgow G2 3EZ		
Client	Lujo Properties		
Title	Second Floor General Arrangement Layout		
Drawn: DM	Checked: --	Date: 29.05.24	
Scale: 1:50 @ A1	Project no.: c2:994	Drawing no.: AL(70)2.01	Rev.: A